(2c
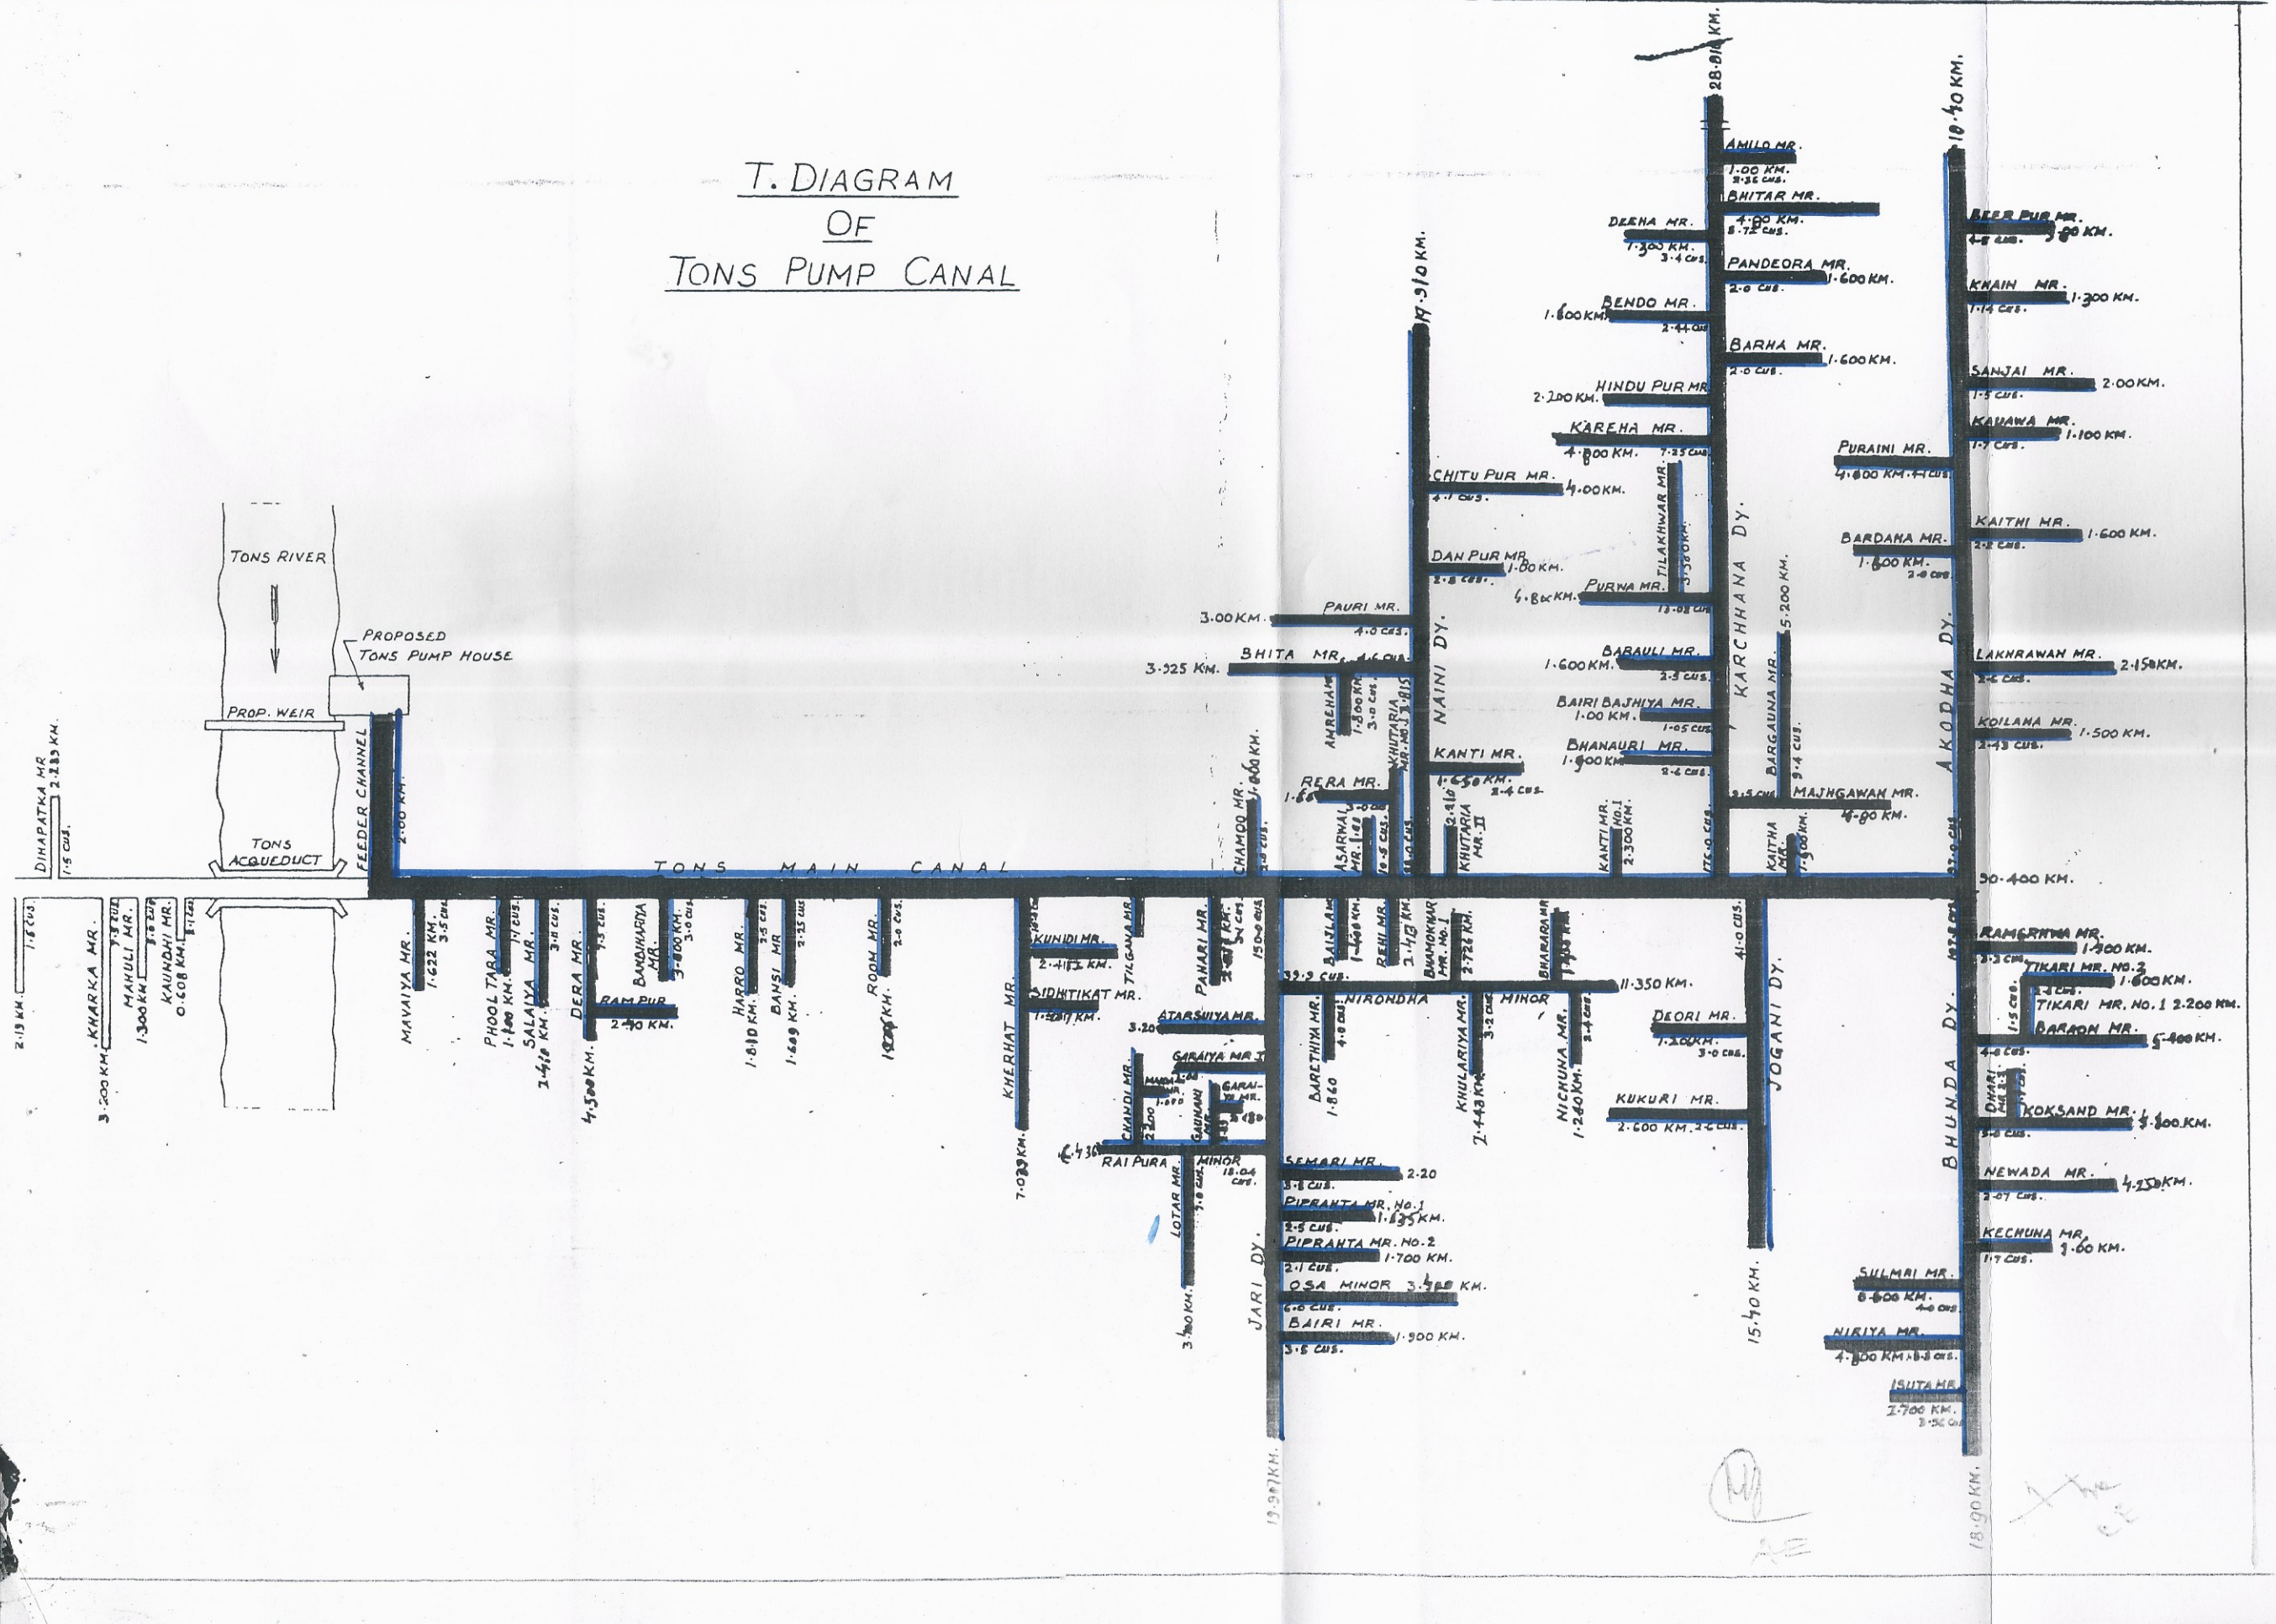
# T. DIAGRAM OF TONS PUMP CANAL